SYM	CNT	POSITION	FINISH	TEMP	K	NPT	SIN	MFG.	MODEL#	ESCUTCHEON
	102	UPRIGHT	BRASS	200	5.60	1/2"	VK300	VIKING	MICROFAST	N/A
	134	PENDENT	CHROME	200	11.20	3/4"	VK534	VIKING	VK6C	SEMI-RECESSED
	550	PENDENT	CHROME	200	5.60	1/2"	VK302	VIKING	MICROFAST	SEMI-RECESSED
	894	SPRIG	BRASS	200	5.60	1/2"	VK300	VIKING	MICROFAST	N/A
	4	DRY PENDENT	CHROME	205	5.60	1"	VK176	VIKING	VK-DRY	STANDARD
	2	SIDEWALL	BRASS	200	5.60	1/2"	VK305	VIKING	MICROFAST	SEMI-RECESSED
	2	SPRIG	BRASS	286	5.60	1/2"	VK300	VIKING	MICROFAST	N/A
	64	SPRIG	BRASS	200	8.00	3/4"	VK350	VIKING	MICROFAST	N/A
	3	PENDENT	BRASS	200	8.00	3/4"	VK464	VIKING	MIRAGE	CONCEALED
	30	PEND	BRASS	200	5.60	1/2"	VK462	VIKING	MIRAGE	CONCEALED
1784 TOTAL										

HEAD CAGE

HEAD LEGEND

1ST FLOOR AREA C & D FIRE SPRINKLER PLAN

SCALE: 1/8" = 1'-0"

REVISIONS

PROJECT
SOUTH MIDDLE SCHOOL
2 INDIANA ST | RAPID CITY, SD 57701

Drawing Title
1ST FLOOR AREA D & C

Project No. 4722013
Drawn By AM
Scale 1/8" = 1'
Date 9-9-2022
DWG Type SUBMITTAL DWG
Sheet # FP-1.6

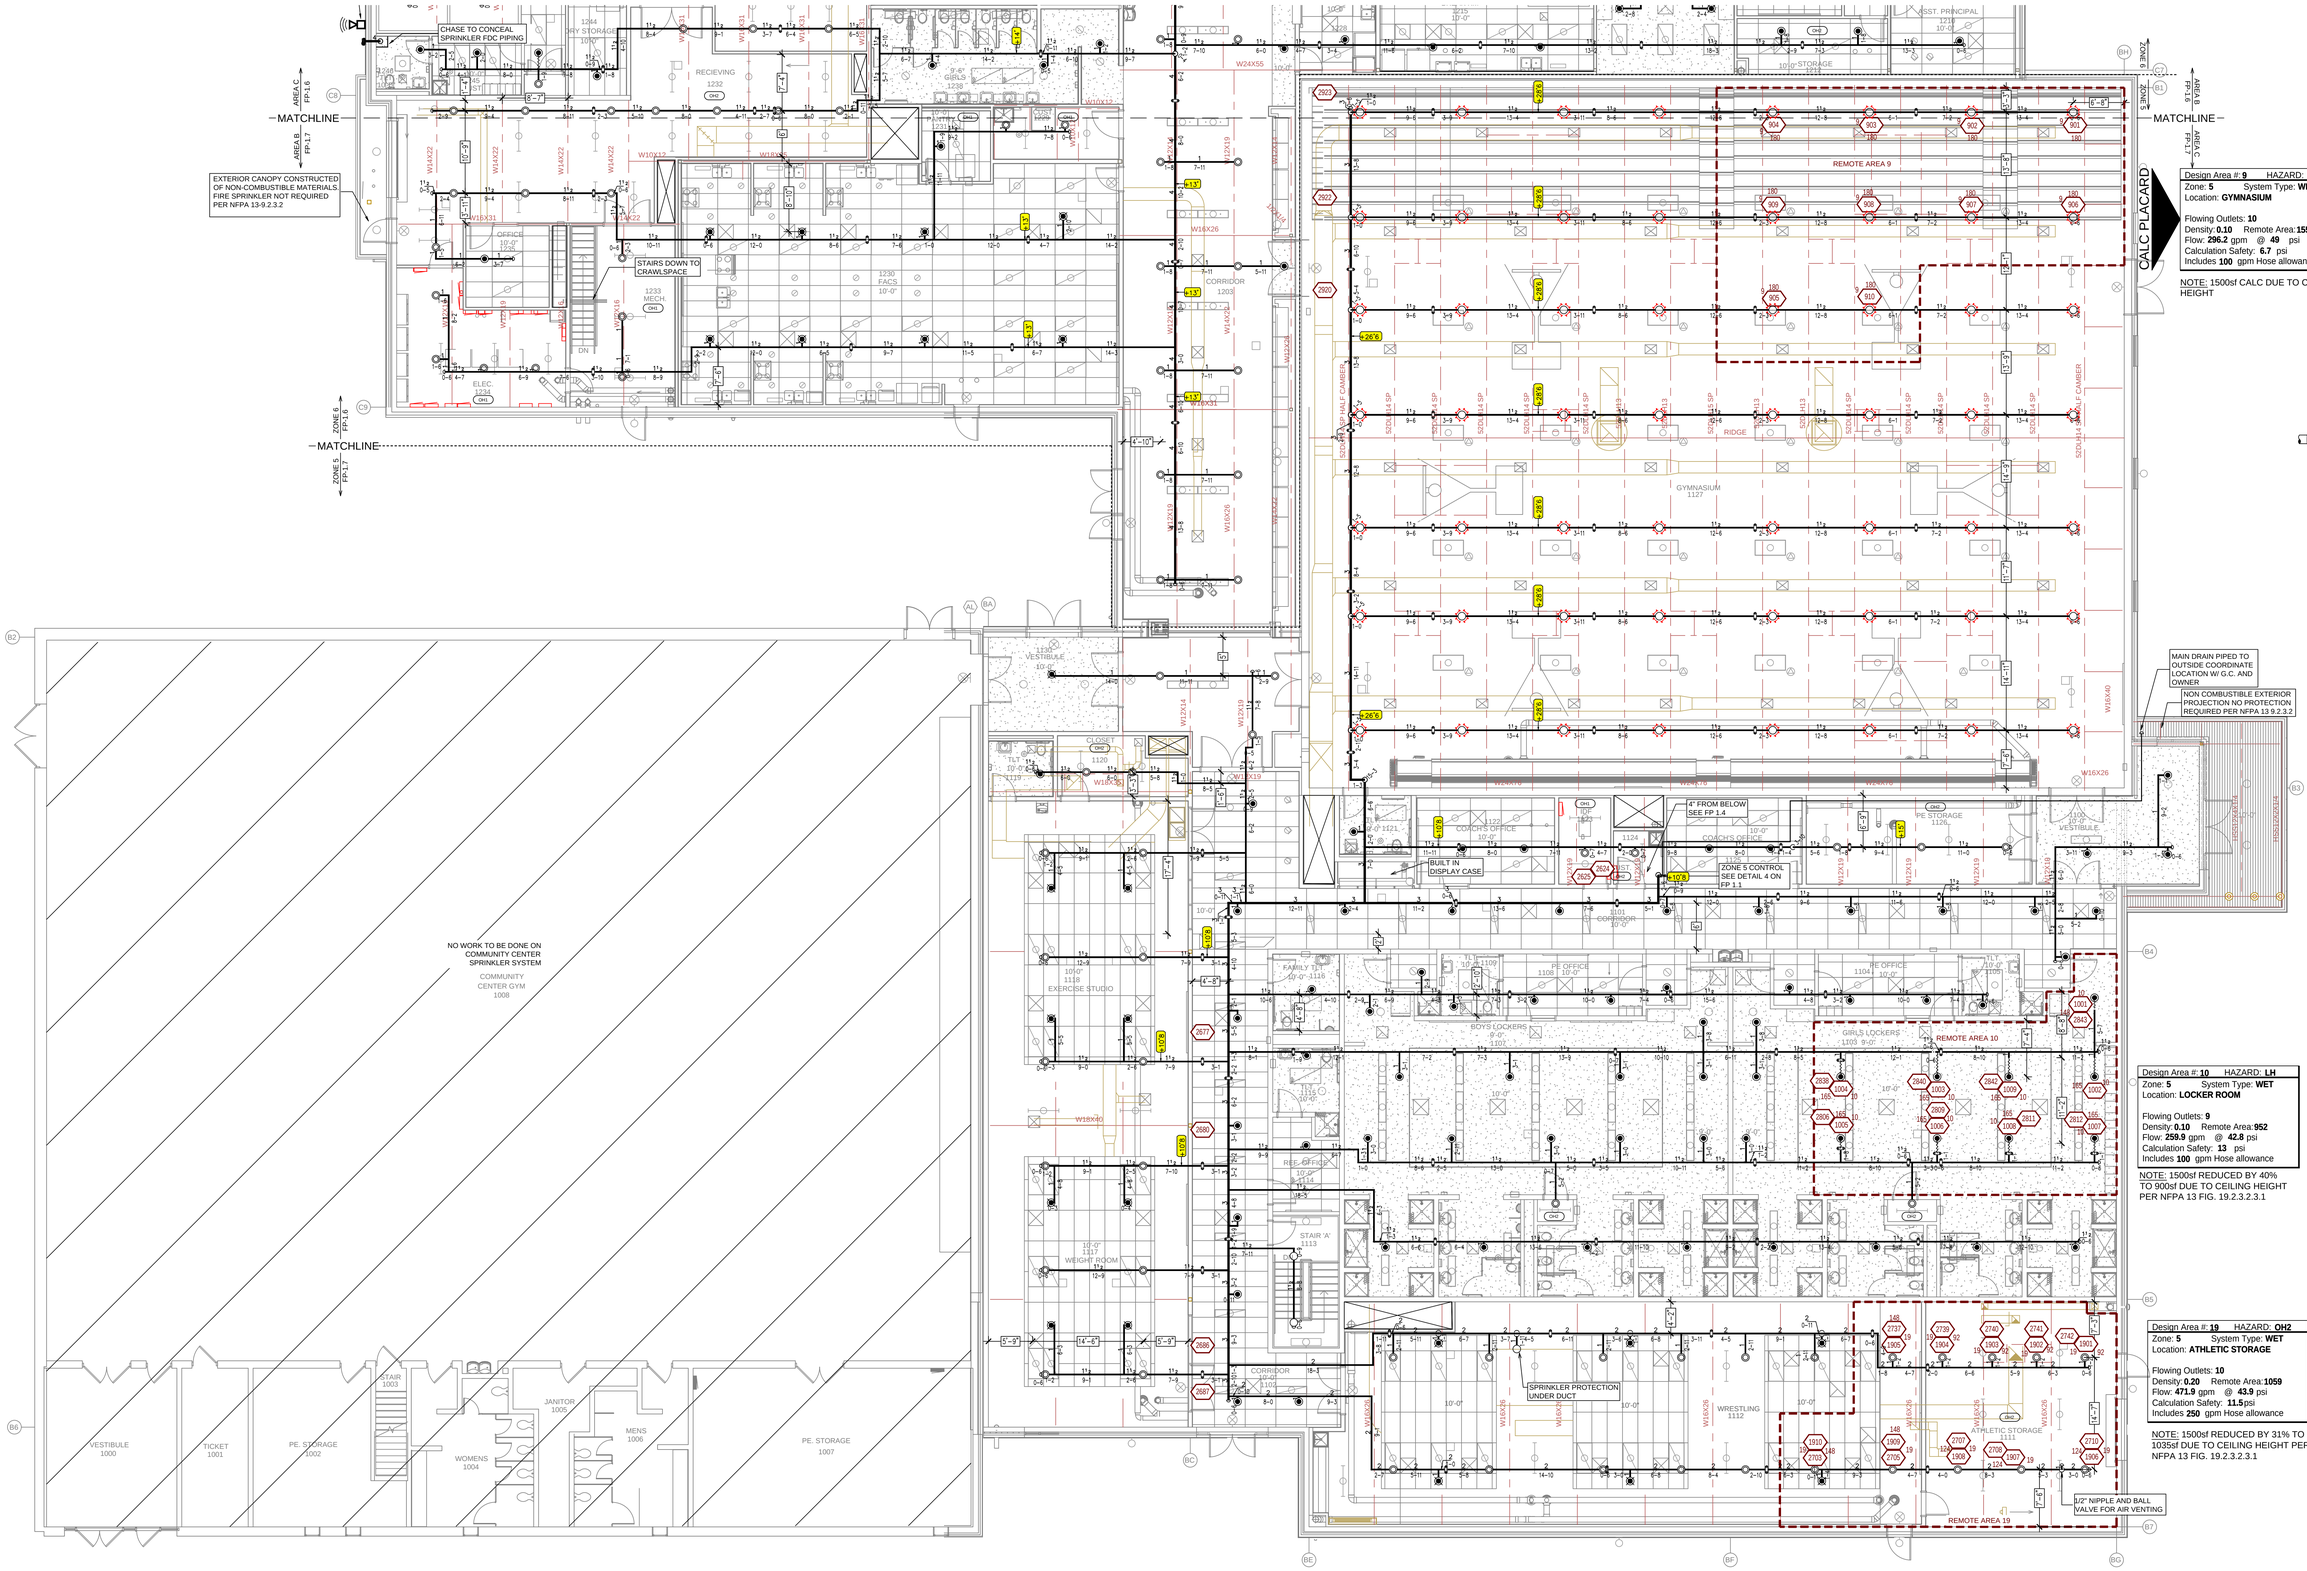

SYM	CNT	POSITION	FINISH	TEMP	K	NPT	SIN	MFG.	MODEL#	ESCUTCHEON
	102	UPRIGHT	BRASS	200	5.60	1/2"	VK300	VIKING	MICROFAST	N/A
	134	PENDENT	CHROME	200	11.20	3/4"	VK534	VIKING	VXEC	SEMI-RECESSED
	550	PENDENT	CHROME	200	5.60	1/2"	VK302	VIKING	MICROFAST	SEMI-RECESSED
	894	SPRIG	BRASS	200	5.60	1/2"	VK300	VIKING	MICROFAST	N/A
	4	DRY PENDENT	CHROME	205	5.60	1"	VK176	VIKING	VK-DRY	STANDARD
	2	SIDEWALL	BRASS	200	5.60	1/2"	VK305	VIKING	MICROFAST	SEMI-RECESSED
	2	SPRIG	BRASS	286	5.60	1/2"	VK300	VIKING	MICROFAST	N/A
	64	SPRIG	BRASS	200	8.00	3/4"	VK350	VIKING	MICROFAST	N/A
	3	PENDENT	BRASS	200	8.00	3/4"	VK464	VIKING	MIRAGE	CONCEALED
	30	PEND	BRASS	200	5.60	1/2"	VK462	VIKING	MIRAGE	CONCEALED
1784 TOTAL										

HEAD CAGE

HEAD LEGEND

1ST FLOOR AREA A&B FIRE SPRINKLER PLAN

SCALE: 1/8" = 1'-0"

ZONE 7
ZONE 6
ZONE 5

ZONE MAP

E
D
C
A
B

PLAN KEY

REVISIONS

PROJECT
SOUTH MIDDLE SCHOOL
2 INDIANA ST | RAPID CITY, SD 57701

Drawing Title
1ST FLOOR AREA C

Project No. 4722013
Drawn By AM
Scale 1/8" = 1'
Date 9-9-2022
DWG Type SUBMITTAL DWG
Sheet # FP-1.7